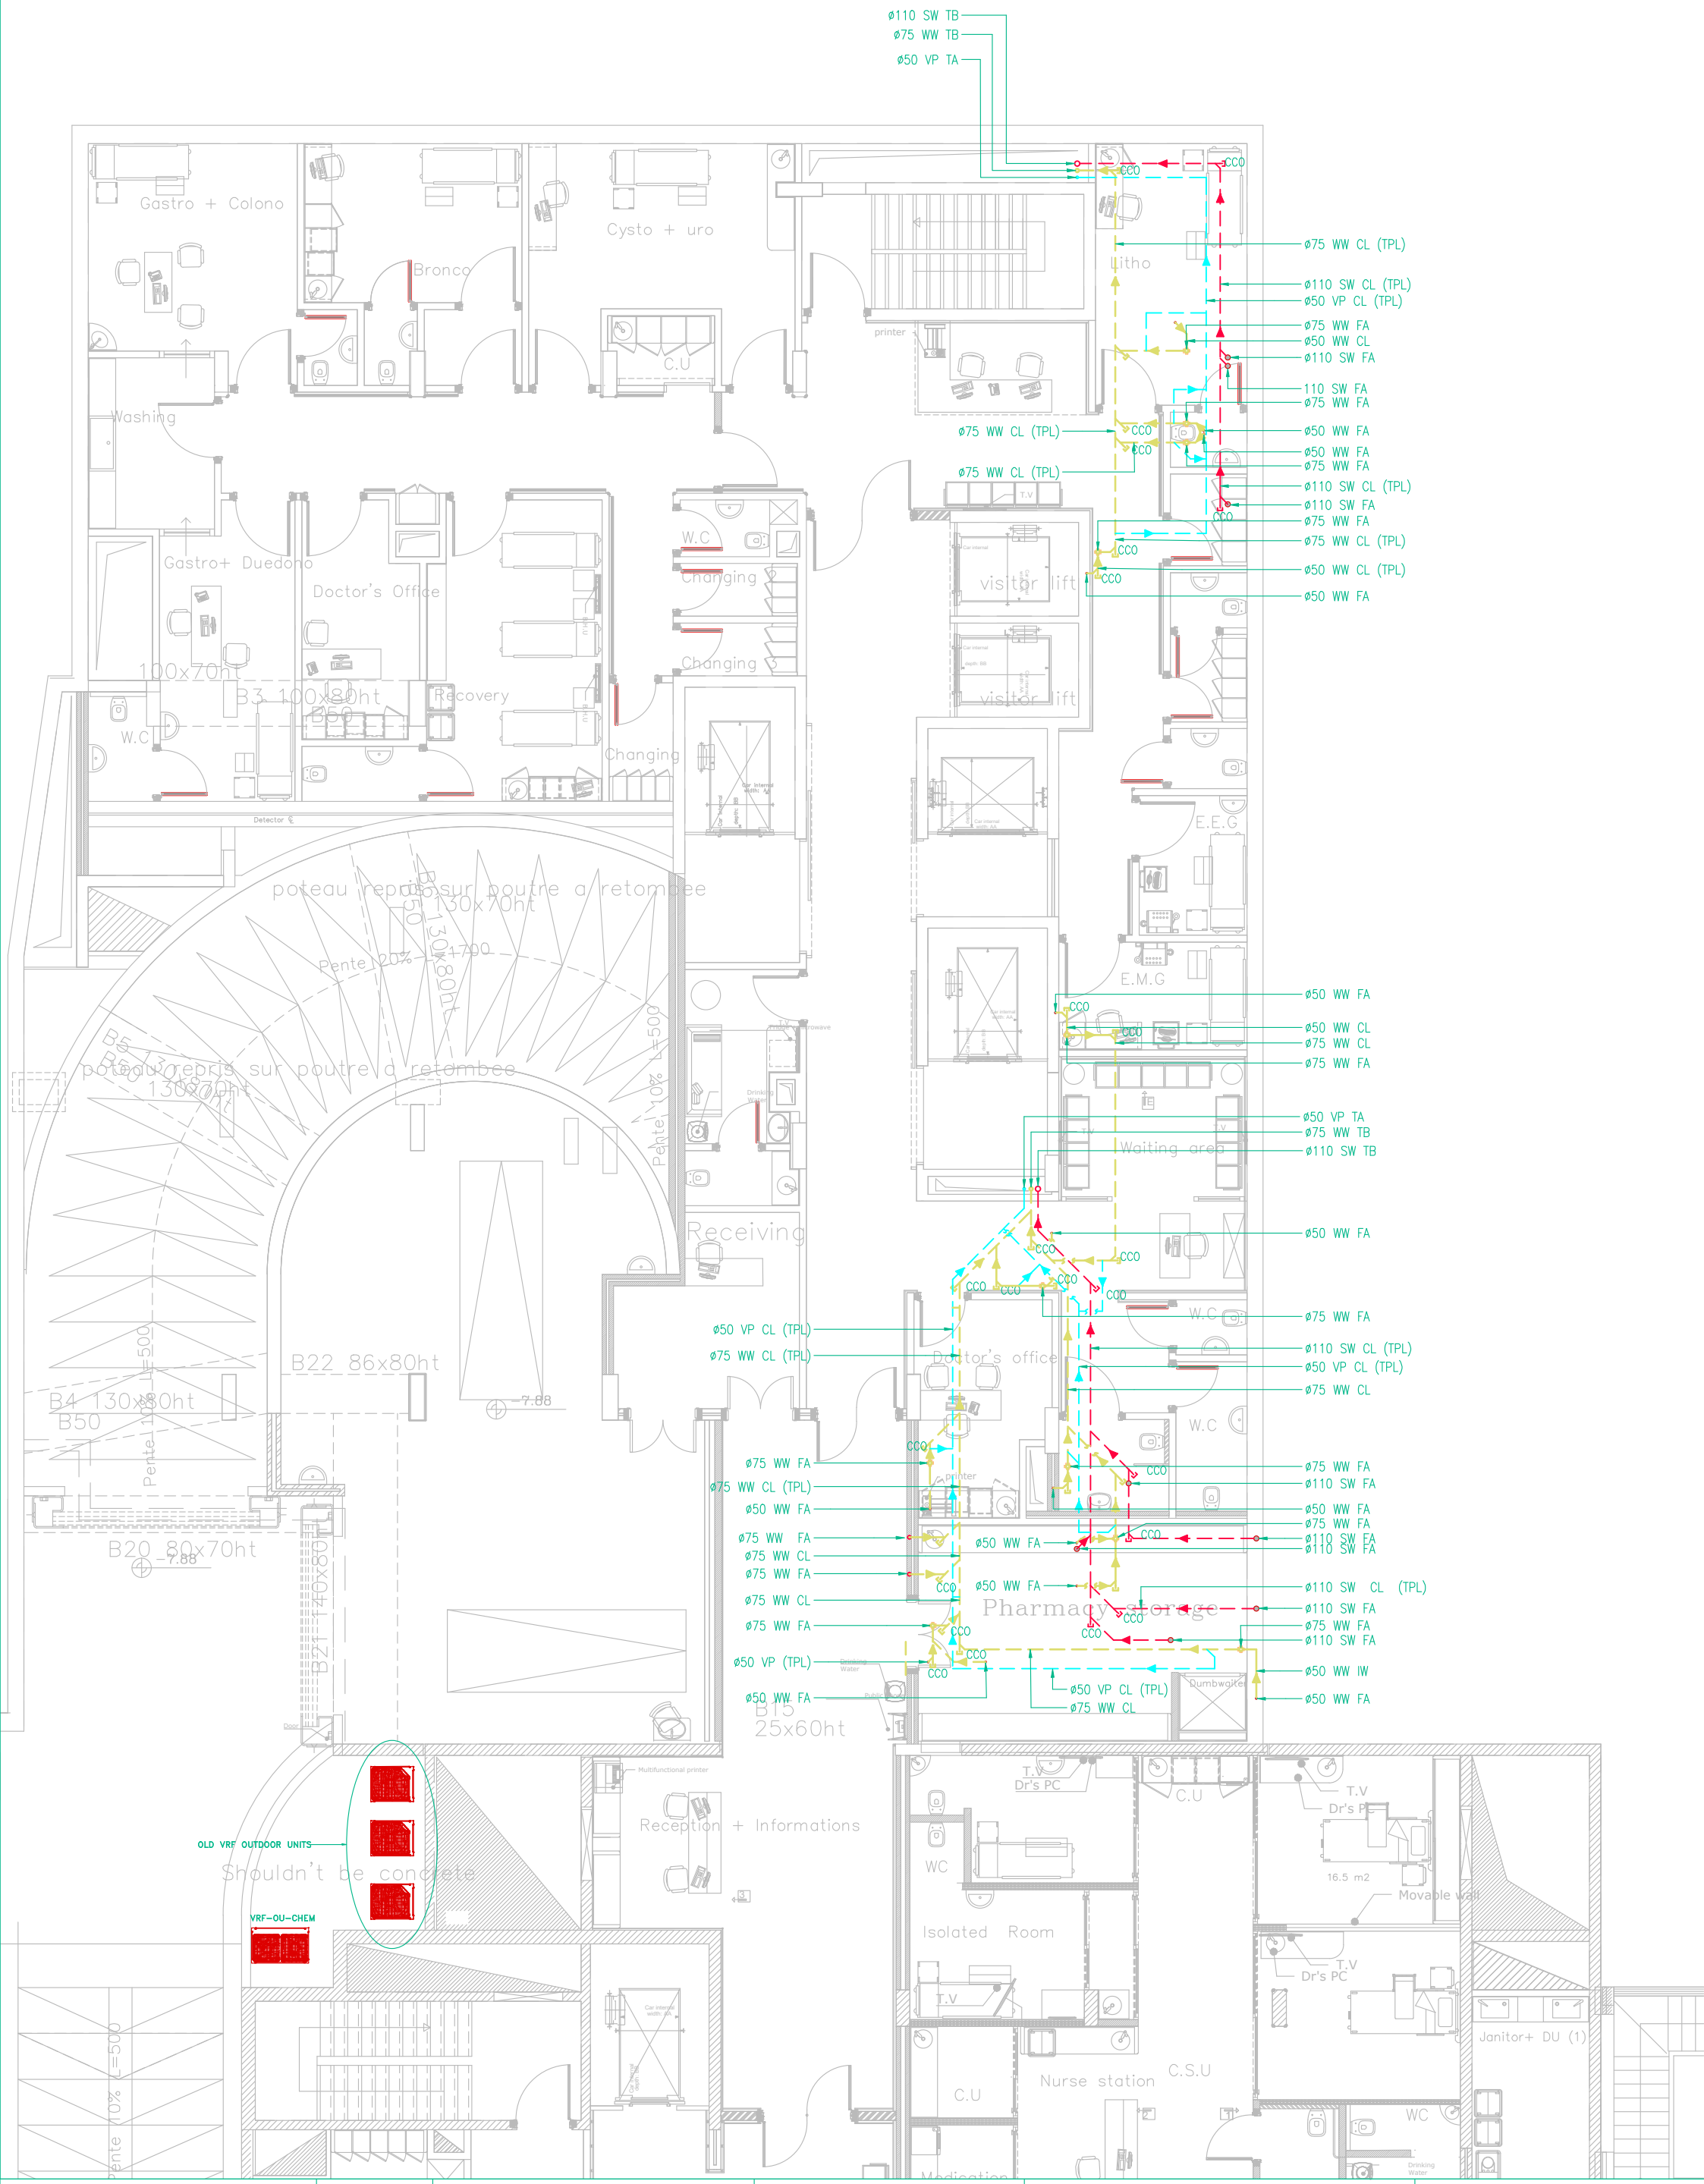


GEMS **MEP DESIGN & CONSULTANCY**	Project: KMC-CHEMOTHERAPY	BASEMENT-2	Trade: DRAIN-WATER	Title: 2524-CHEM-M-D-DR-098
			Date: 29/09/2026	Scale: 1/125 Paper Format: A3