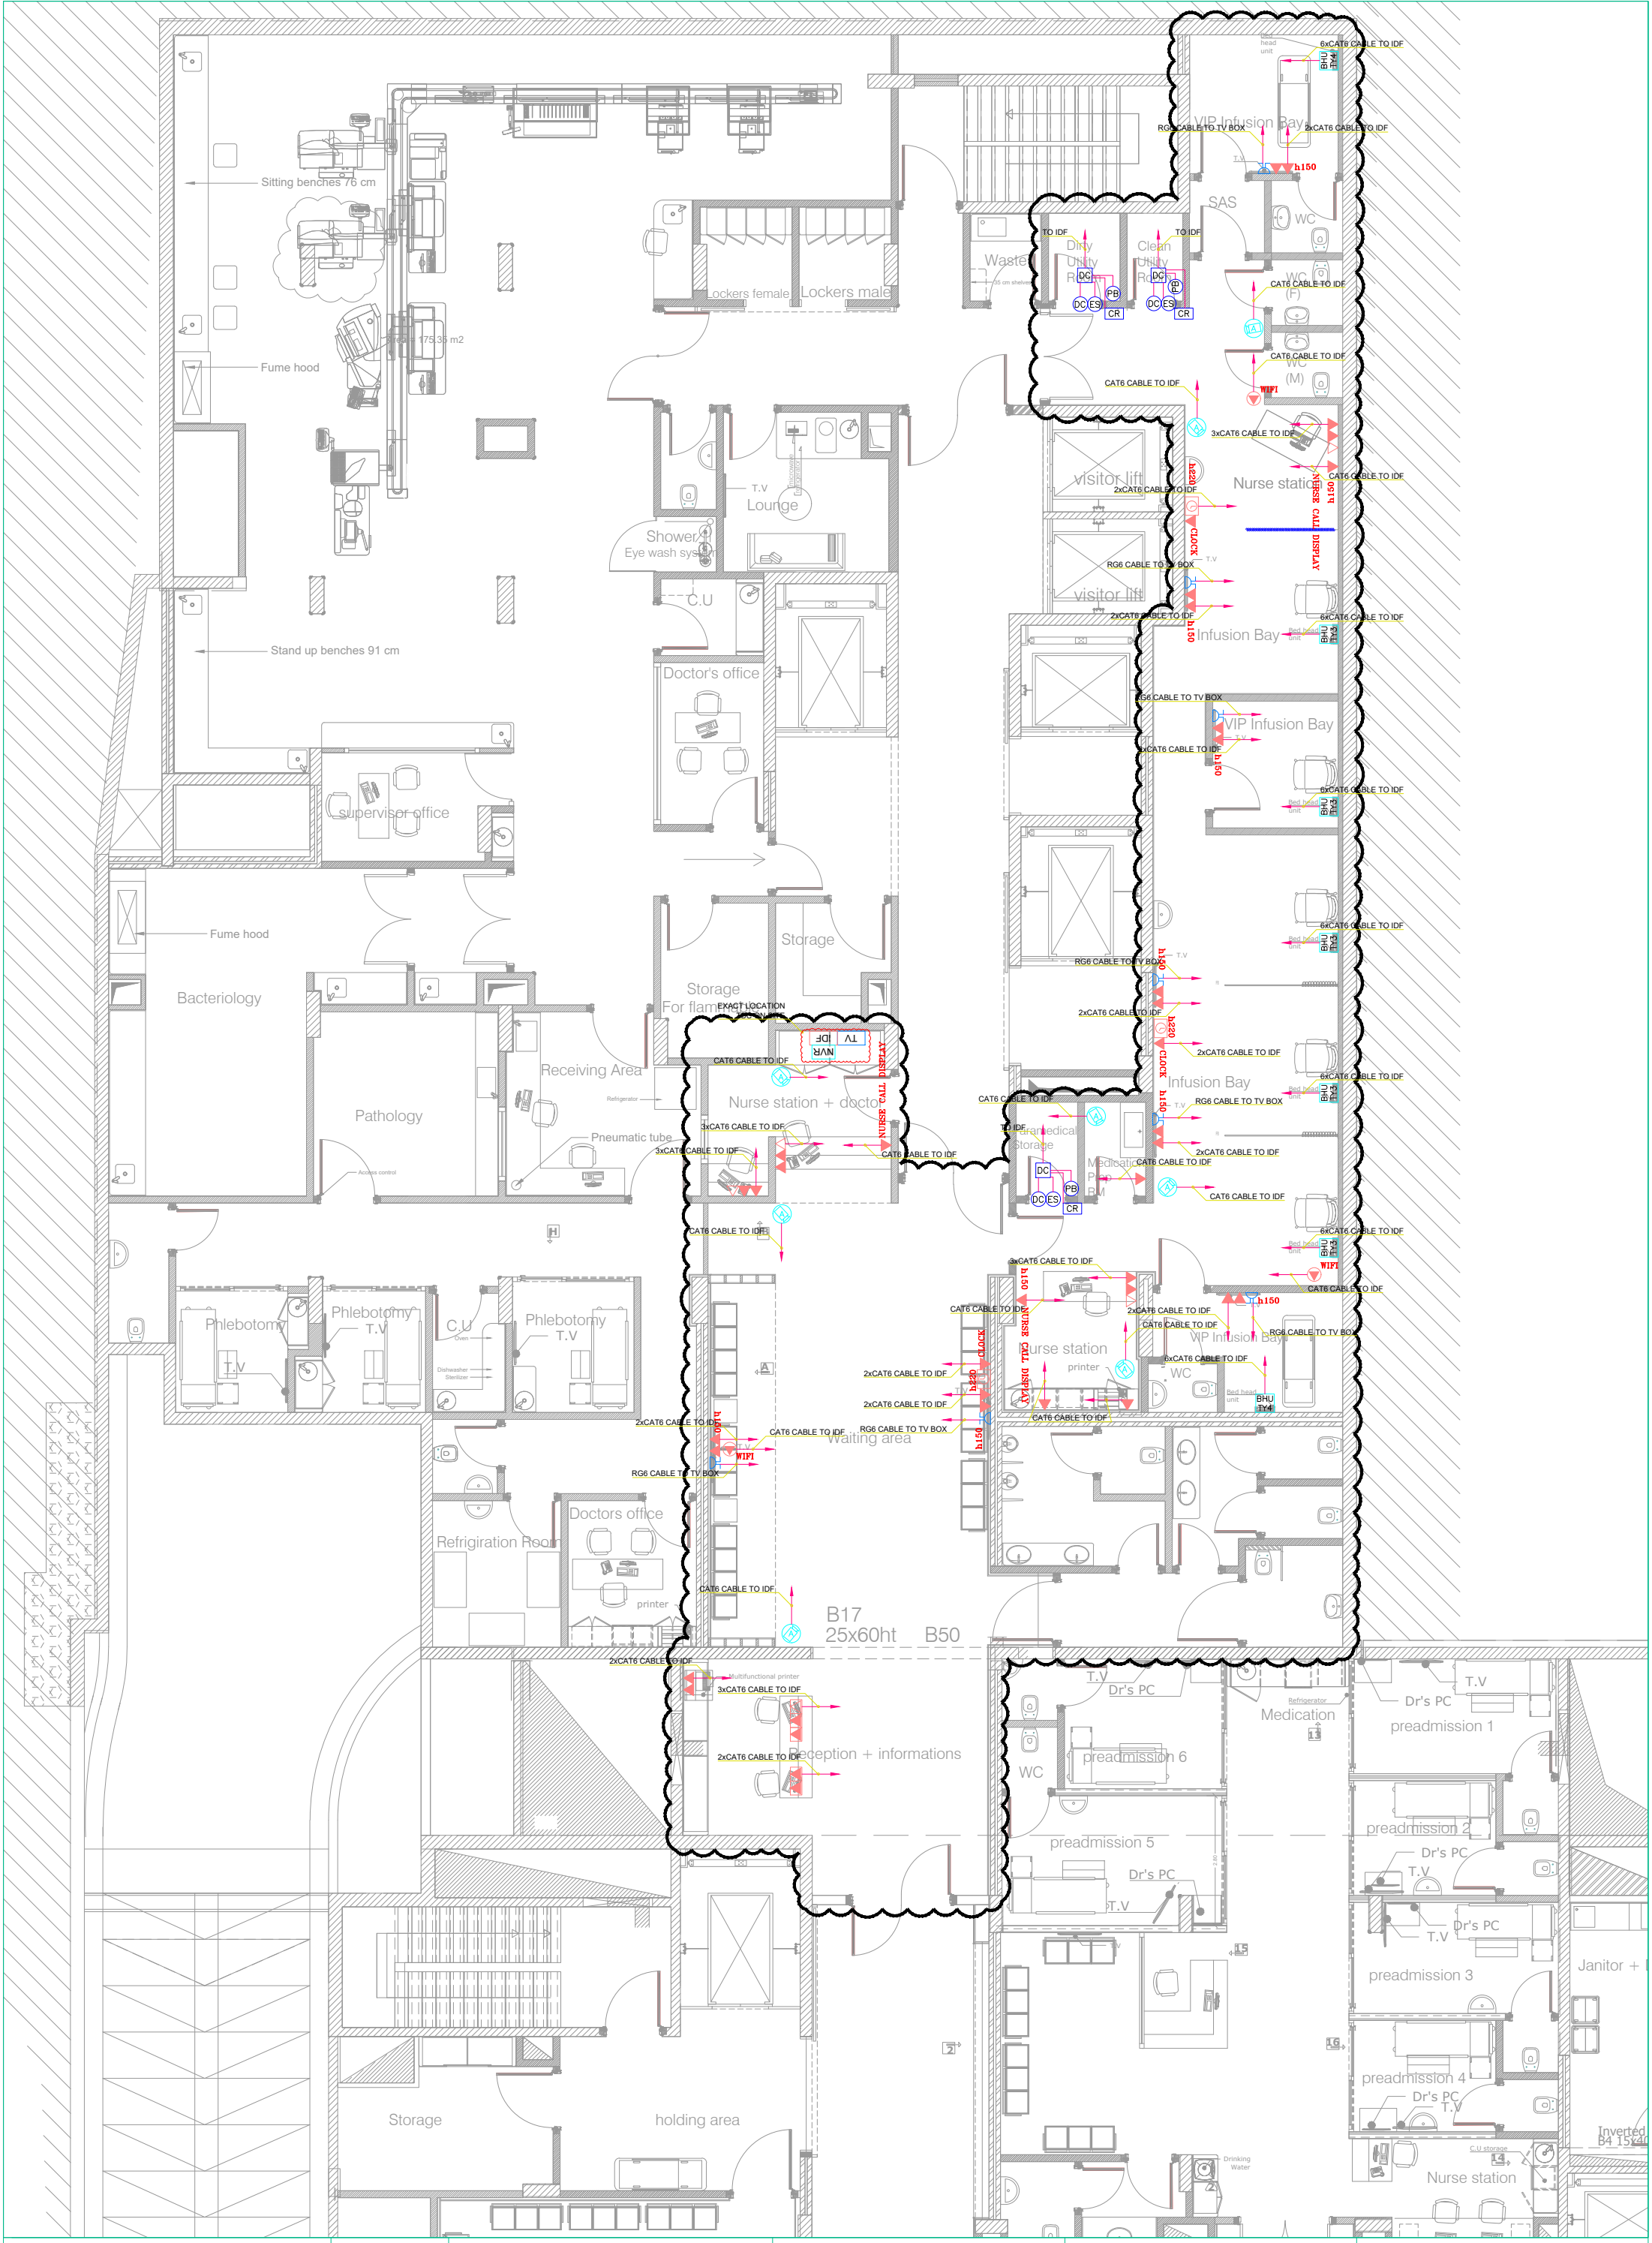


GEMS
MEP DESIGN & CONSULTANCY

Project:
KMC-CHEMOTHERAPY

BASEMENT-1

Trade:
LOW CURRENT LAYOUT

Title:
2524-CHEM-E-D-LC-099

Date:
08/10/2026

Scale:
1/125

Paper Format:
A3