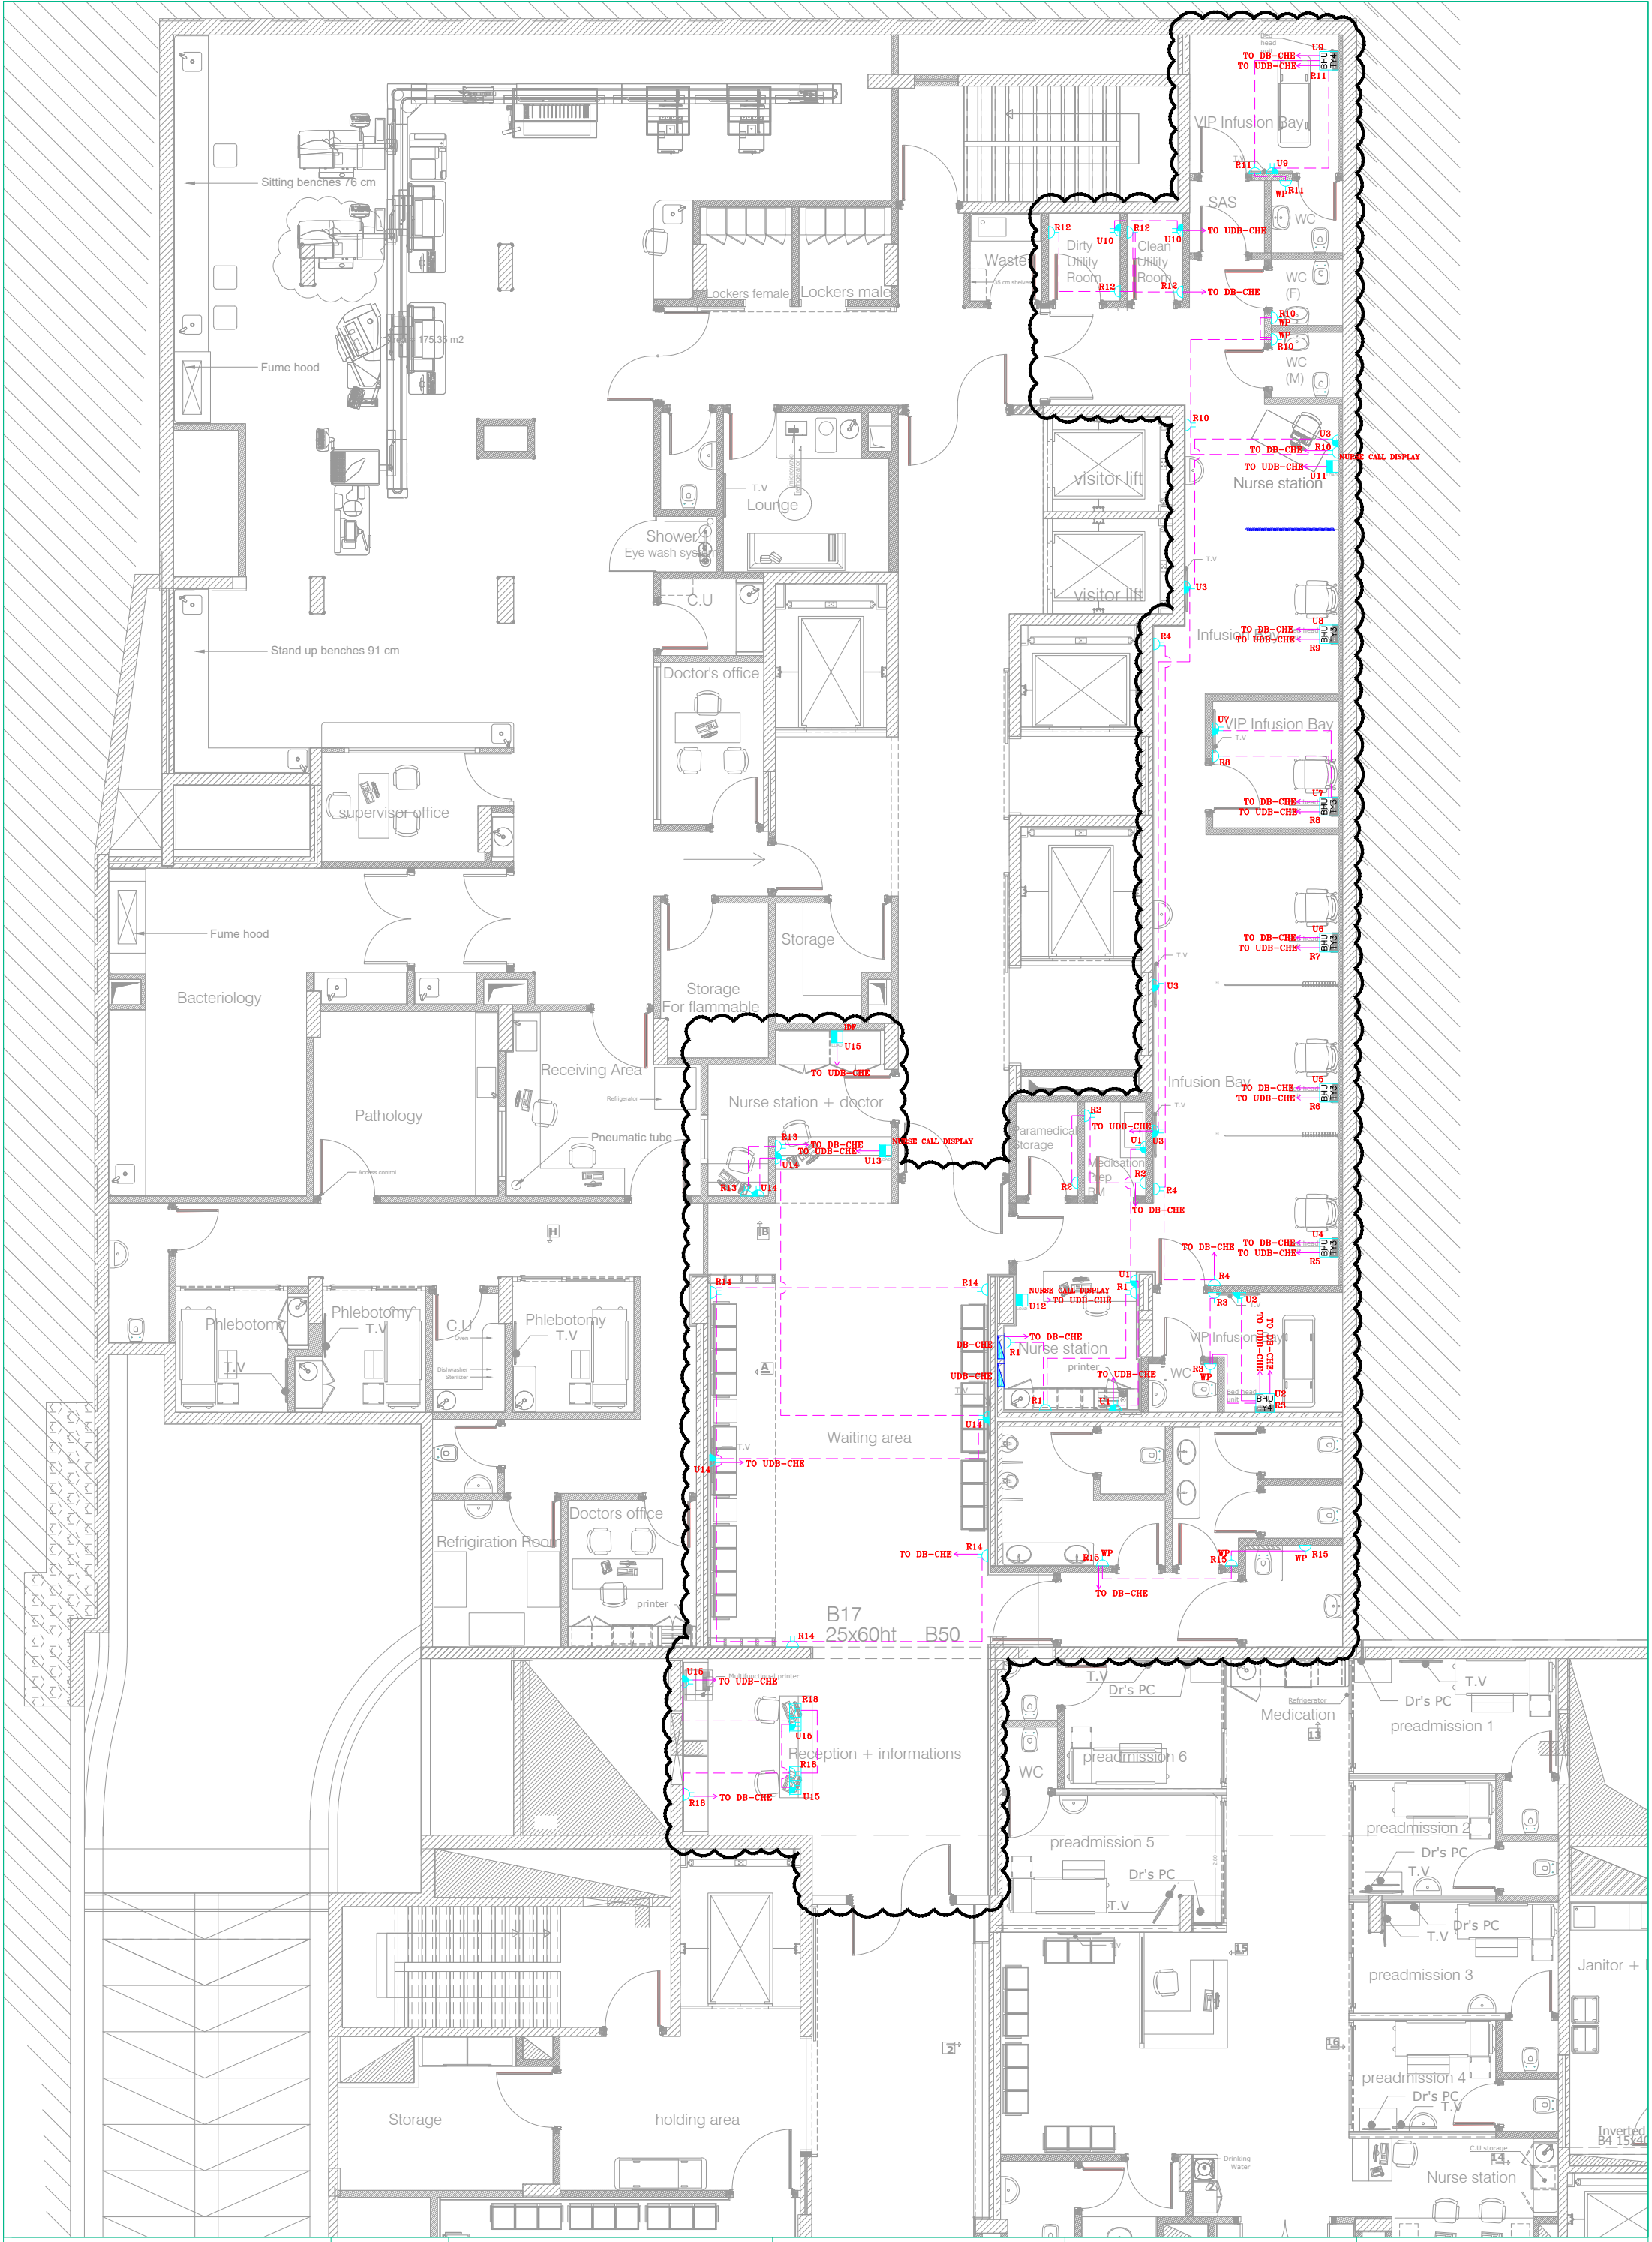


GEMS **MEP DESIGN & CONSULTANCY**	Project: KMC-CHEMOTHERAPY	BASEMENT-1	Trade: POWER LAYOUT	Title: 2524-CHEM-E-D-PO-099
			Date: 08/10/2026	Scale: 1/125 — Paper Format: A3